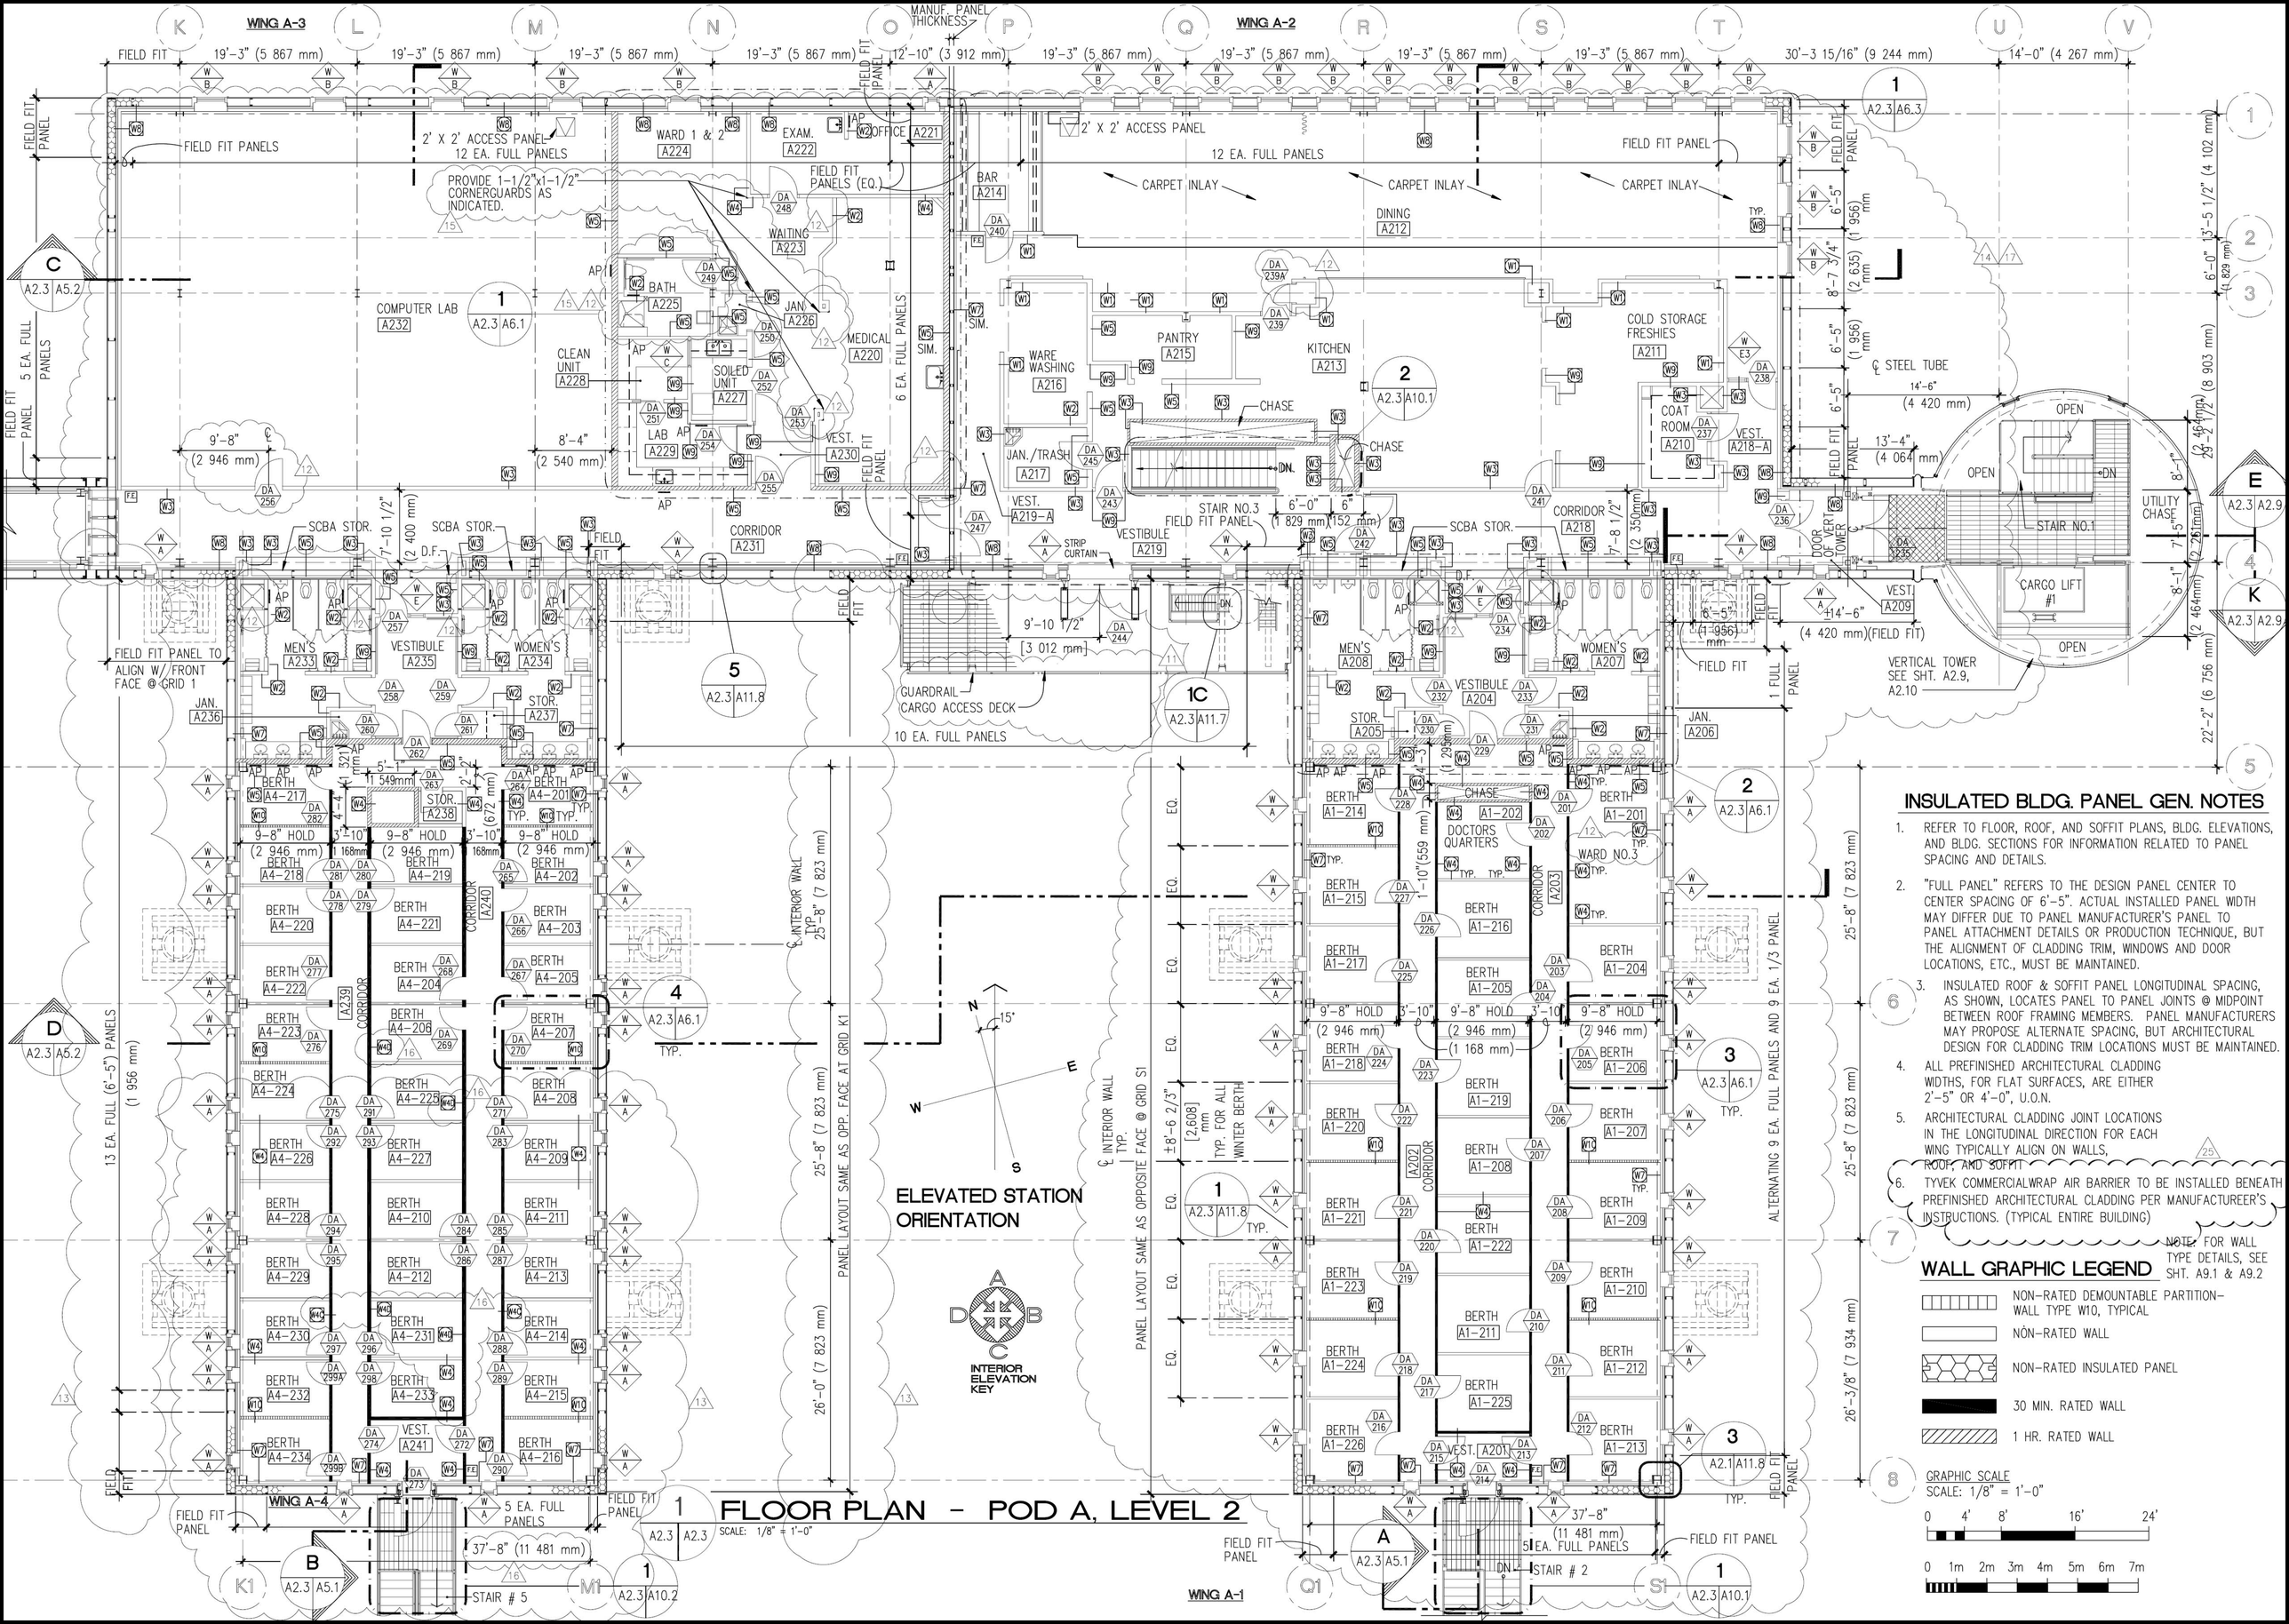

FLOOR PLAN - POD A, LEVEL 2

SCALE: 1/8" = 1'-0"

INSULATED BLDG. PANEL GEN. NOTES

1. REFER TO FLOOR, ROOF, AND SOFFIT PLANS, BLDG. ELEVATIONS, AND BLDG. SECTIONS FOR INFORMATION RELATED TO PANEL SPACING AND DETAILS.
2. "FULL PANEL" REFERS TO THE DESIGN PANEL CENTER TO CENTER SPACING OF 6'-5". ACTUAL INSTALLED PANEL WIDTH MAY DIFFER DUE TO PANEL MANUFACTURER'S PANEL TO PANEL ATTACHMENT DETAILS OR PRODUCTION TECHNIQUE, BUT THE ALIGNMENT OF CLADDING TRIM, WINDOWS AND DOOR LOCATIONS, ETC., MUST BE MAINTAINED.
3. INSULATED ROOF & SOFFIT PANEL LONGITUDINAL SPACING, AS SHOWN, LOCATES PANEL TO PANEL JOINTS @ MIDPOINT BETWEEN ROOF FRAMING MEMBERS. PANEL MANUFACTURERS MAY PROPOSE ALTERNATE SPACING, BUT ARCHITECTURAL DESIGN FOR CLADDING TRIM LOCATIONS MUST BE MAINTAINED.
4. ALL PREFINISHED ARCHITECTURAL CLADDING WIDTHS, FOR FLAT SURFACES, ARE EITHER 2'-5" OR 4'-0", U.O.N.
5. ARCHITECTURAL CLADDING JOINT LOCATIONS IN THE LONGITUDINAL DIRECTION FOR EACH WING TYPICALLY ALIGN ON WALLS, ROOF, AND SOFFIT.
6. TYVEK COMMERCIALWRAP AIR BARRIER TO BE INSTALLED BENEATH PREFINISHED ARCHITECTURAL CLADDING PER MANUFACTUREER'S INSTRUCTIONS. (TYPICAL ENTIRE BUILDING)

WALL GRAPHIC LEGEND

NOTE: FOR WALL TYPE DETAILS, SEE SHT. A9.1 & A9.2

- NON-RATED DEMOUNTABLE PARTITION-WALL TYPE W10, TYPICAL
- NON-RATED WALL
- NON-RATED INSULATED PANEL
- 30 MIN. RATED WALL
- 1 HR. RATED WALL

GRAPHIC SCALE
SCALE: 1/8" = 1'-0"

0 4' 8' 16' 24'

0 1m 2m 3m 4m 5m 6m 7m