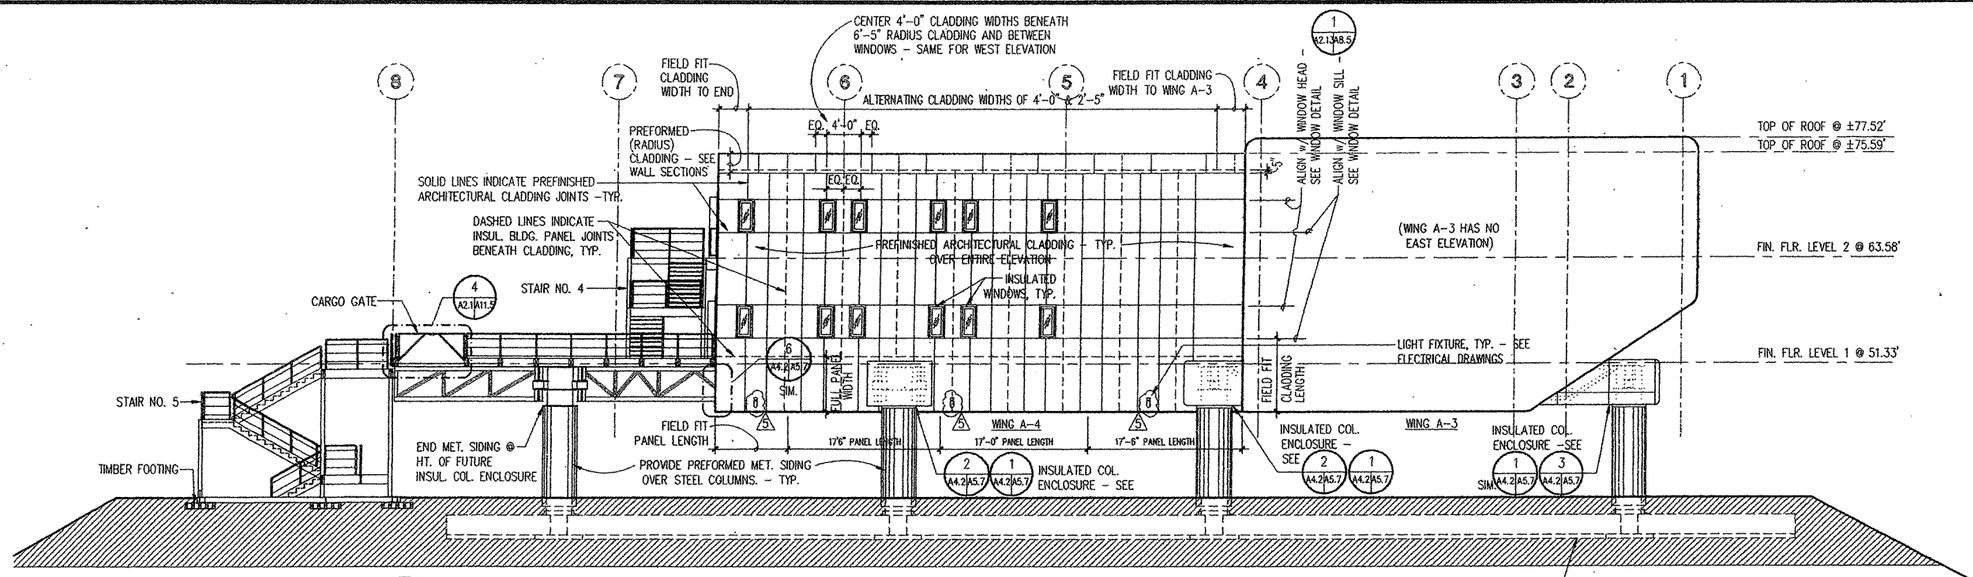

1 EAST ELEVATION - POD A/ WING A-4

A4.3 | A4.3 SCALE: 1/8" = 1'-0"

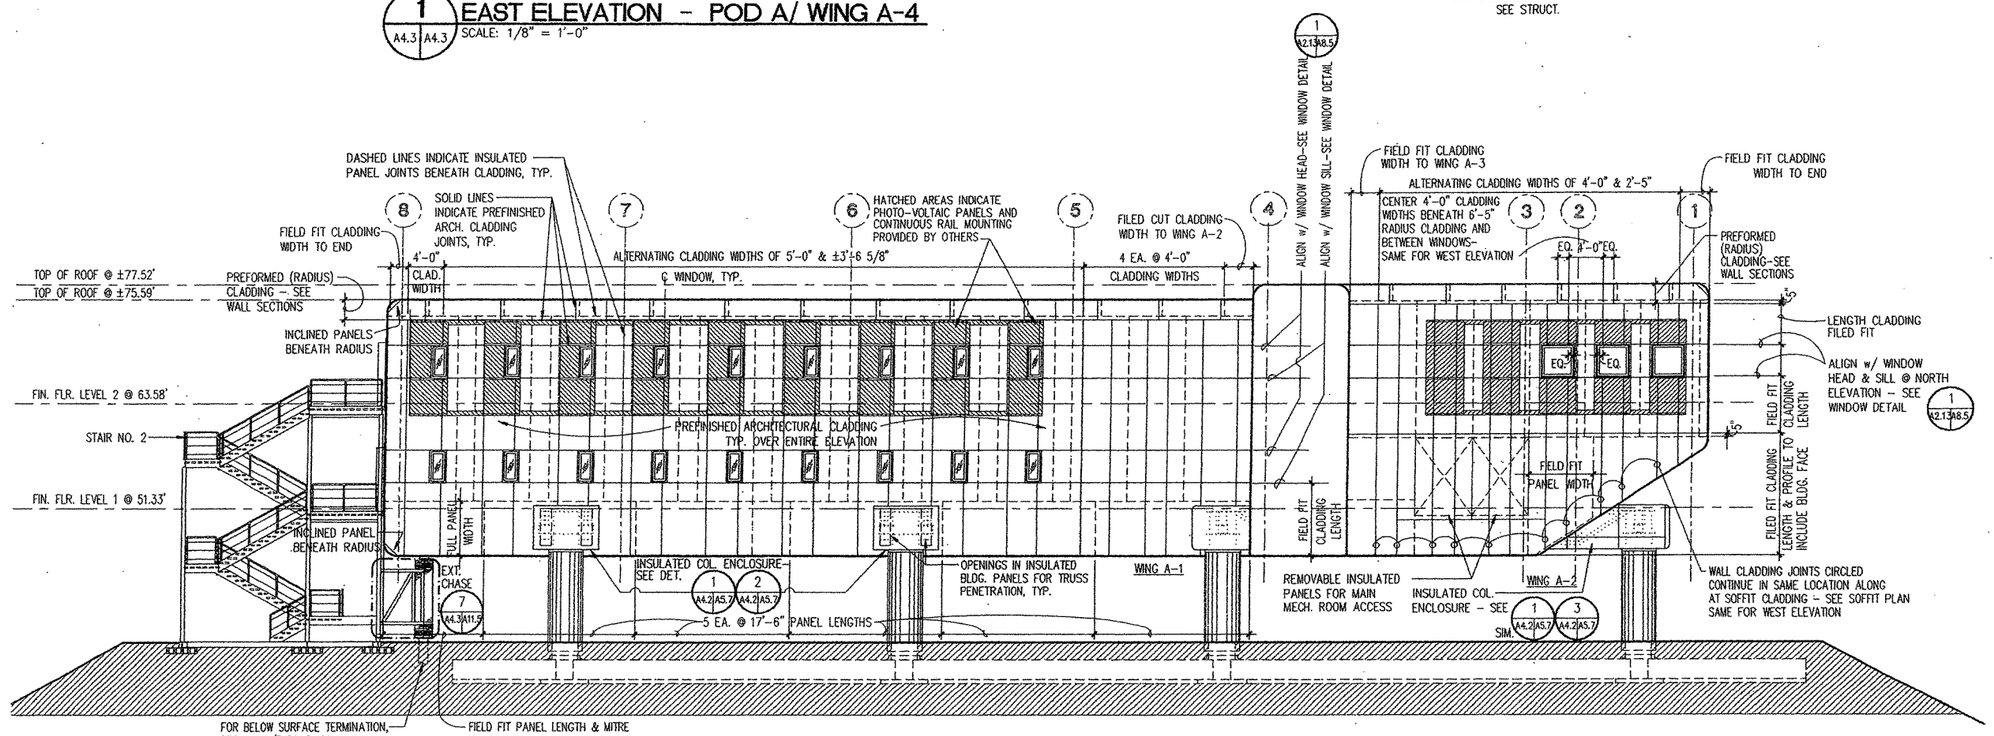

2 EAST ELEVATION - POD A/ WINGS A-1, A-2

A4.3 | A4.3 SCALE: 1/8" = 1'-0"

GRAPHIC SCALE
SCALE: 1/8" = 1'-0"
0 4' 8' 16' 24'
0 1m 2m 3m 4m 5m 6m 7m

IF SHEET IS LESS THAN 23" X 34" REDUCED PRINT - USE GRAPHIC SCALES

LTR	DESCRIPTION	PREP'D BY	DATE	APPROVED
2	NAVFAC NO. ADDED	BB	04/09/99	
5	EXTERIOR LIGHTING MODIFICATIONS	BB	04/09/99	

REVISIONS

PACOW NFEC: RVD ____ BR MGR. ____
DPPE ____ PDE ____ INBM ____
DIR ____ APPROVED ____ DATE ____
FOR COMMANDER, NAVFAC

FERRARO CHOI
DES BB | DR BW, EC | CHK GC
SUPV JF | CH ENG
SUBMITTED BY: ____ DATE 06/08/98
PARTNER

DEPARTMENT OF THE NAVY
NAVAL FACILITIES ENGINEERING COMMAND
PACIFIC DIVISION
MAKALAPA, HAWAII
SOUTH POLE STATION MODERNIZATION
ELEVATED STATION
EXTERIOR ELEVATIONS - POD A

CODE IDENT NO. 80091
SIZE D
CONST. CONTR. NO.
SPEC. NO. SPSM 20
NAVFAC DRAWING NO. 7935255.
SHEET 31 OF 323
A4.3

FINAL SUBMITTAL

ACAD DWG. FILE: NES-D.Dwg
PLOT SCALE: 1" = 1'